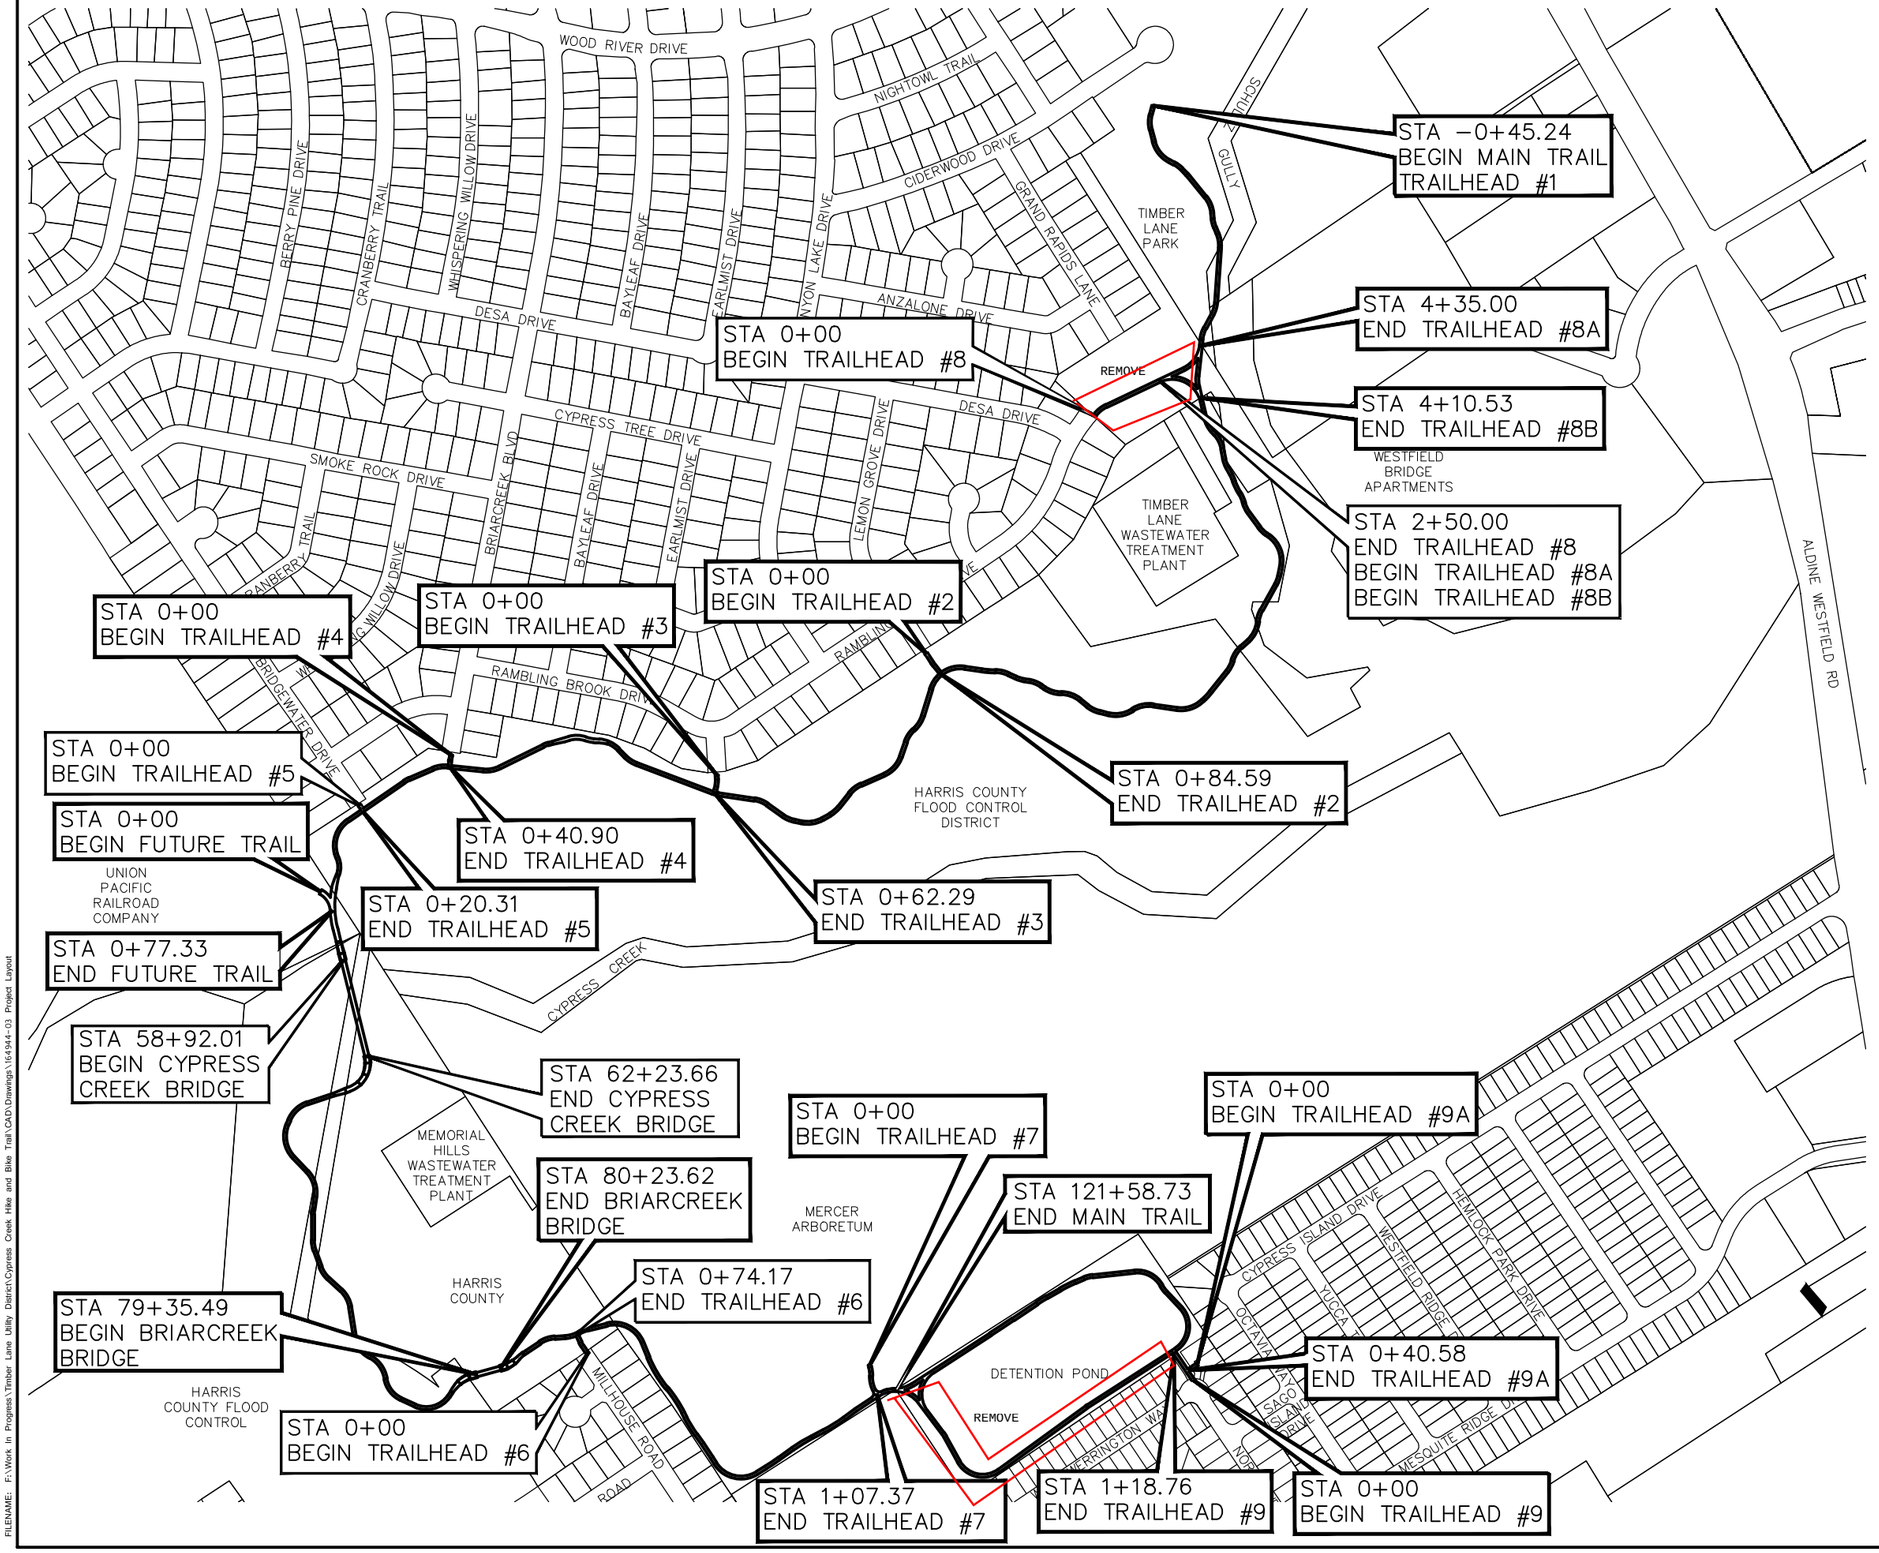

INTERIM REVIEW DOCUMENTS

NOT INTENDED FOR CONSTRUCTION, BIDDING, OR PERMITTING PURPOSES

EDDIE BOGARD, P.E.
TX LIC. # 99349

11/21/13

SECT. NO.	DATE	DESCRIPTION	BY

TRC ENGINEERS, INC.
505 E. HUNTLAND DRIVE, STE. 250
AUSTIN, TX 78752
T.B.P.E. FIRM REGISTRATION # F-8632
(512) 454-8716

Texas Department of Transportation
©2013 Houston District

TIMBER LANE UTILITY DISTRICT
HIKE & BIKE TRAIL
PROJECT LAYOUT

DGN:	FED. RD. DIV. NO.	STATE	CITY			HIGHWAY NO.
CHK DGN:	6	TEXAS	HOUSTON			CS
DWG:	DIST.	COUNTY	CONT. NO.	SECT. NO.	JOB NO.	SHEET NO.
CHK DWG:	HOU	HARRIS	0912	72	184	3

5:04:06 PM
21/11/2013
FILENAME: F:\Work In Progress\Timber Lane Utility District\Cypress Creek Hike and Bike Trail\CAD\Drawings\164944-03 Project Layout