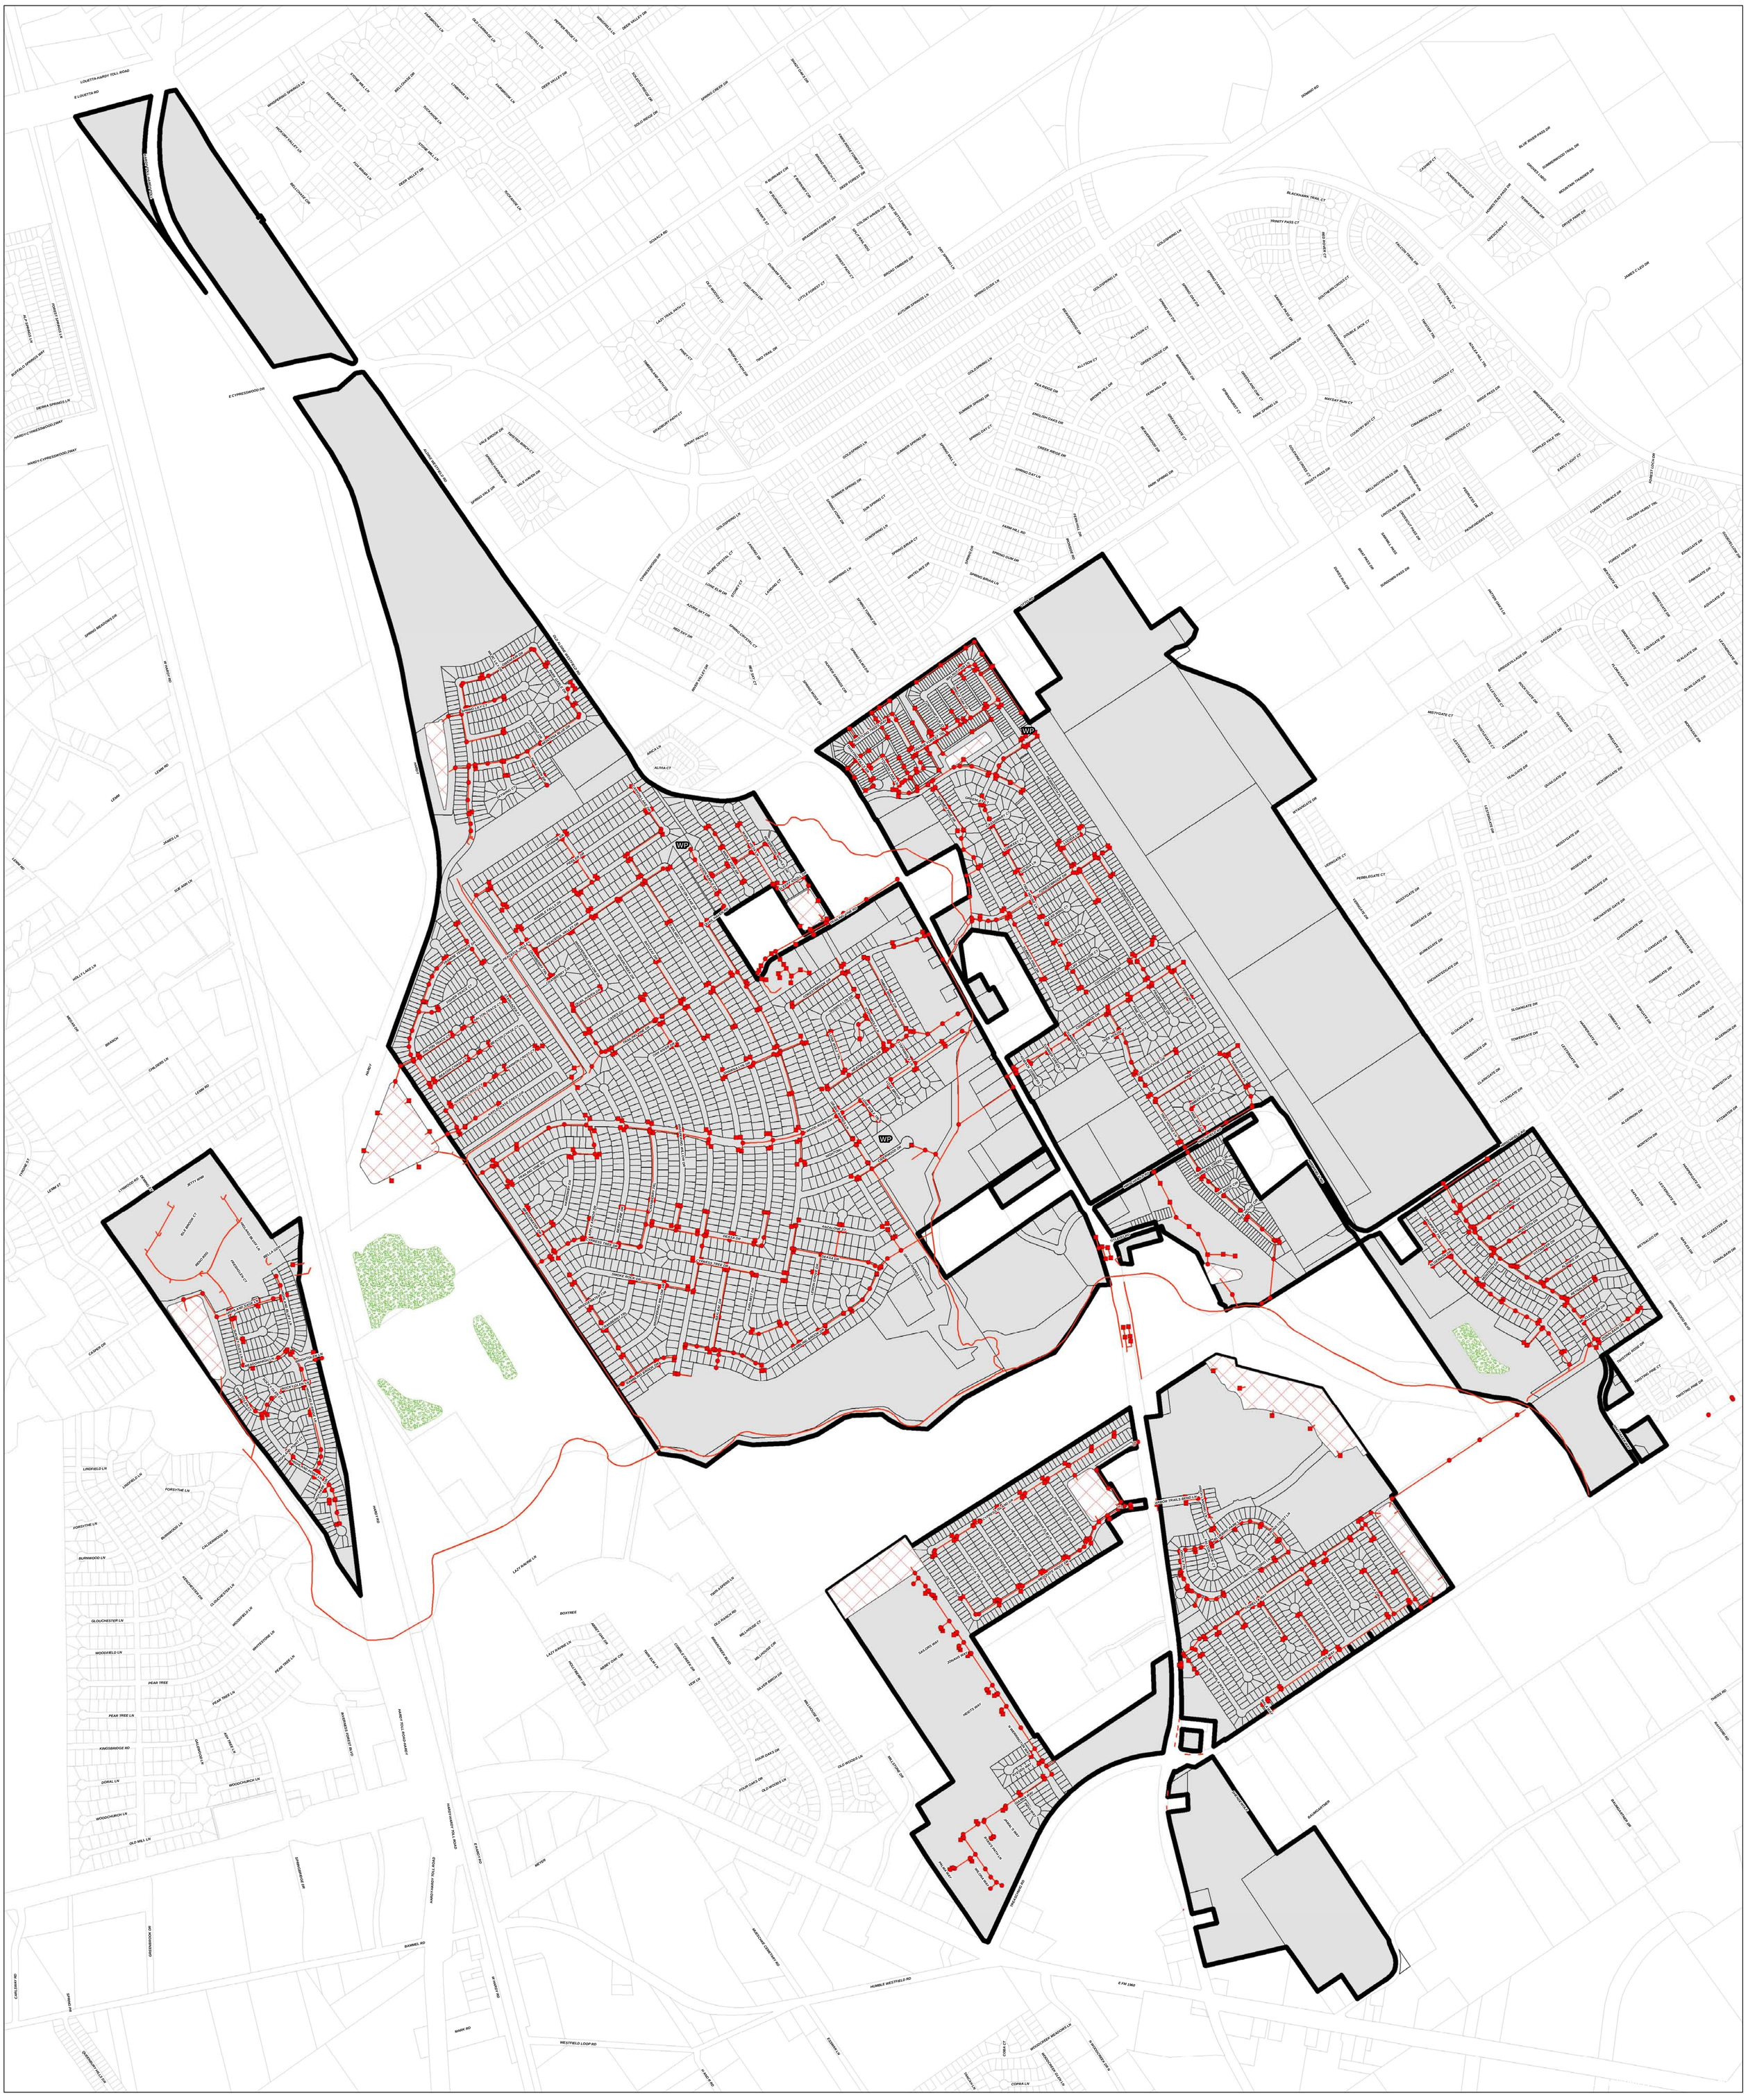

N
W E
S

1 inch equals 500 feet

0 250 500 1,000 1,500

Scale in Feet

STORMWATER COLLECTION SYSTEM

TIMBERLANE UTILITY DISTRICT

LEGEND

Pump Station	Manhole	Sewerline	Detention	HCAD Parcel
Well	Inlet	Pond	District Boundary	

Disclaimer:
This product is offered for informational purposes and may not have been prepared for or be suitable for legal, engineering, or surveying purposes. It does not represent an on-the-ground survey and represents only the approximate relative location of property, governmental and/or political boundaries or related facilities to said boundary. No express warranties are made by Jones & Carter, Inc. concerning the accuracy completeness, reliability, or usability of the information included within this exhibit.

Coordinate System: NAD 83 TX S CENTRAL 4204 FEET

JONES & CARTER, INC.
ENGINEERS • PLANNERS • SURVEYORS
Texas Board of Professional Engineers Registration No. F-439
Austin, Brenham, College Station, Dallas, Houston, Rosenberg, San Antonio, The Woodlands

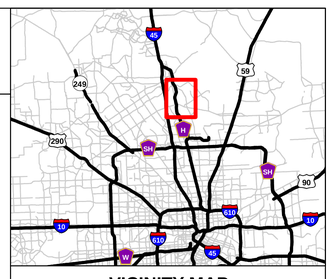

VICINITY MAP
Scale: 1 inch equals 10 miles

Path: F:\Districts\Timberlane\UD1\PRJTS\Overall_storm_36x48.mxd Project Number: 05477-001-00-000